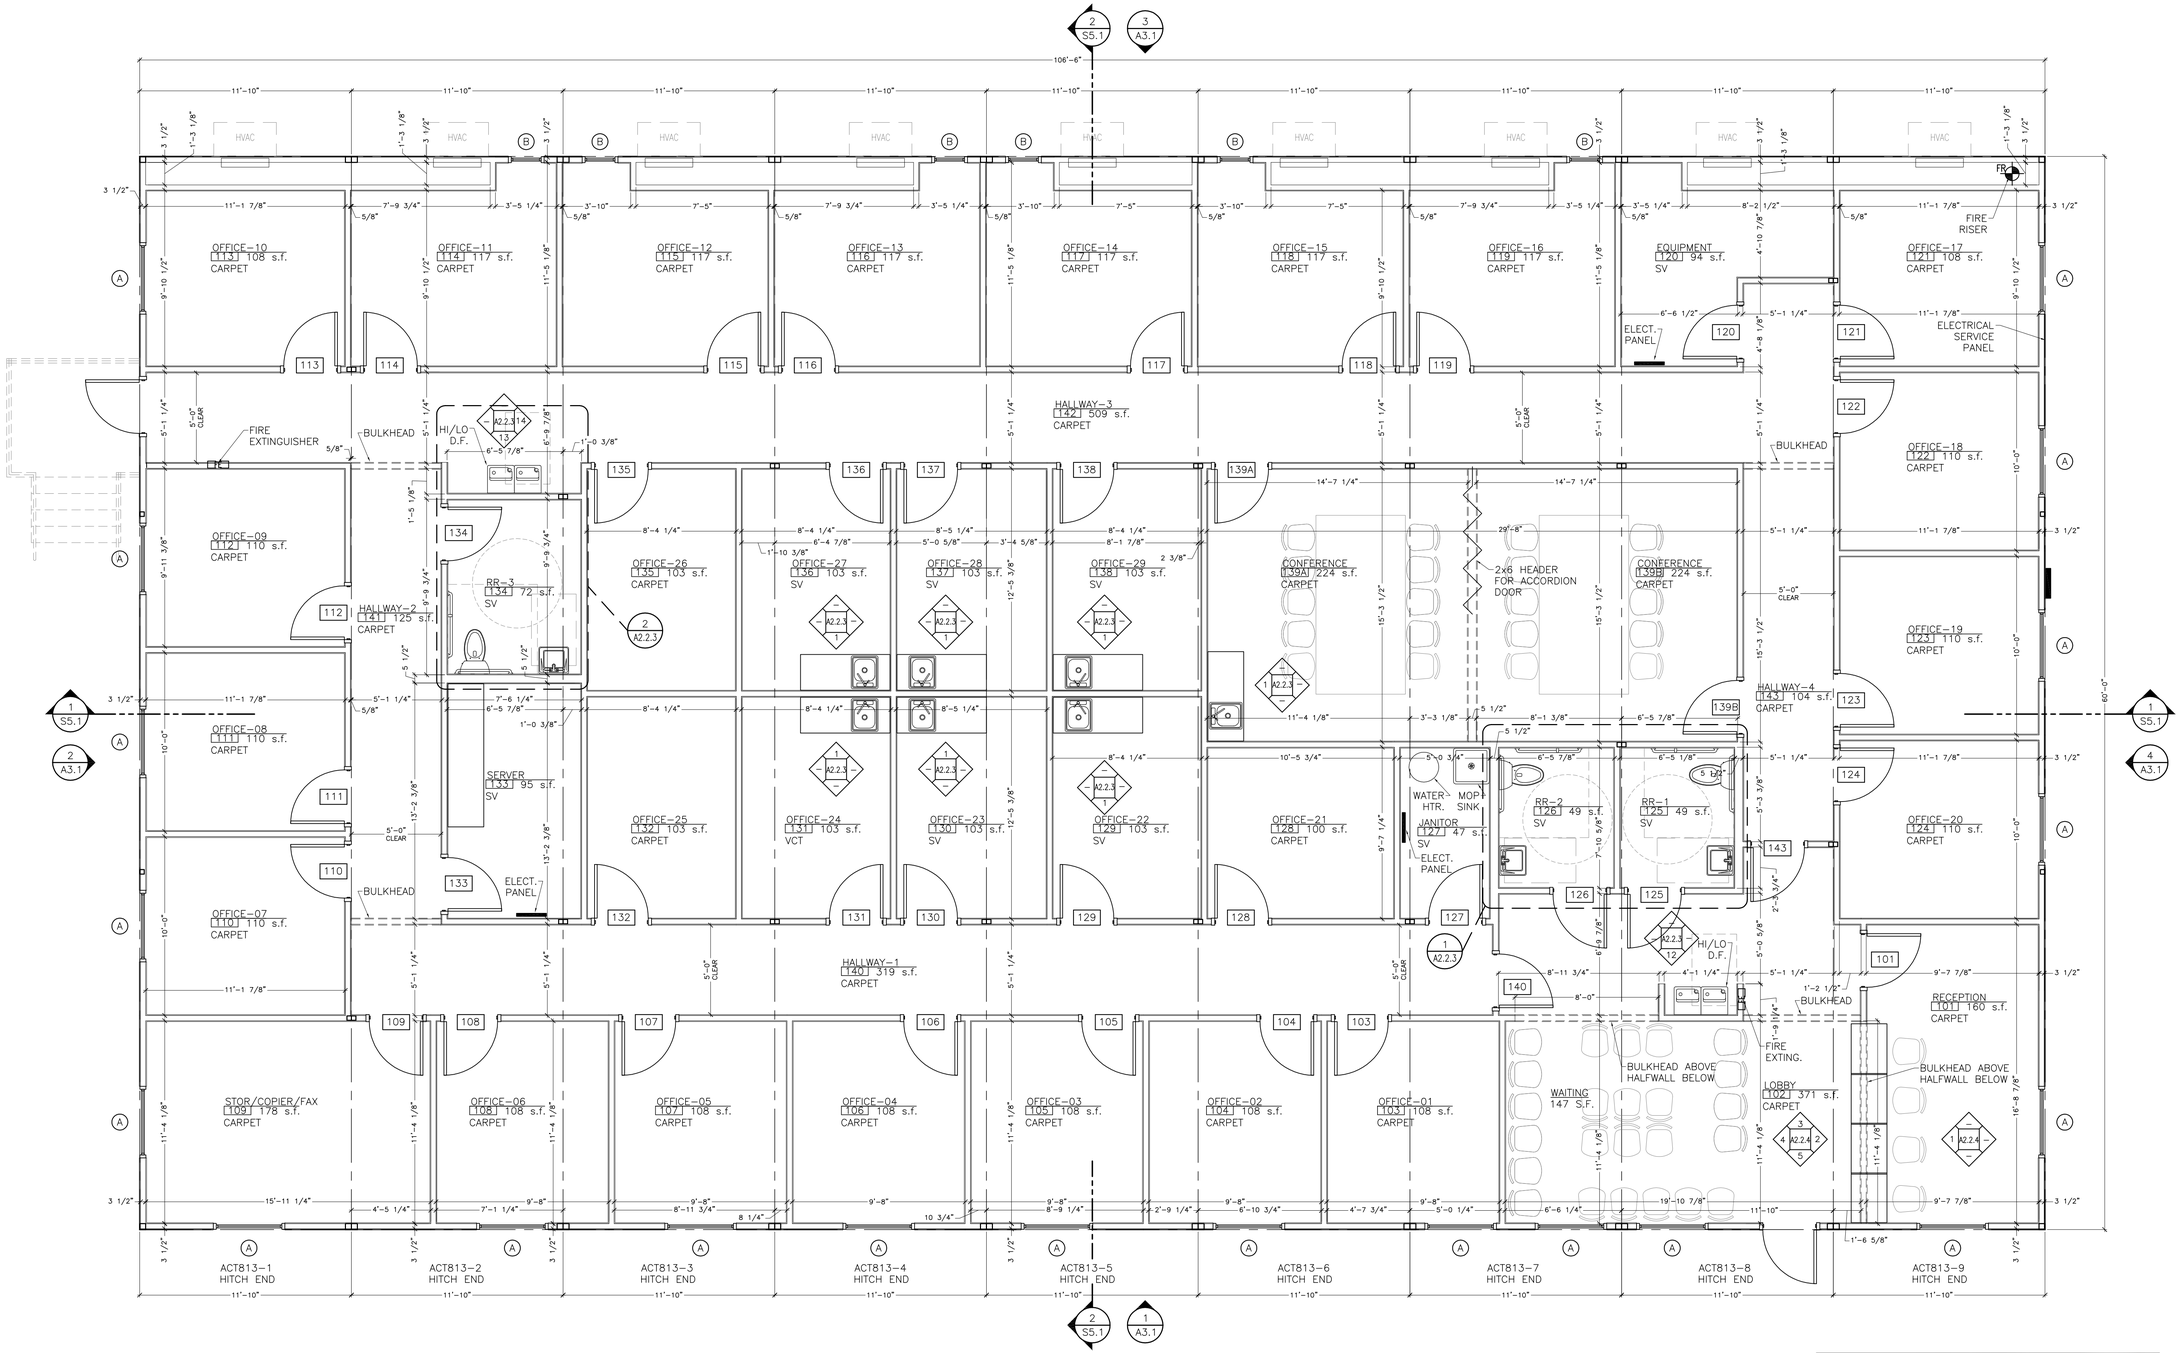

1 FLOOR PLAN
SCALE: 1/4" = 1'-0"

INTERIOR FINISH NOTES:

COLOR SELECTIONS TO BE DETERMINED BY OWNER BASED ON SAMPLES PROVIDED BY MANUFACTURER FOR THE FOLLOWING ITEMS.

INTERIOR WALLS
FRP
CARPET– SHAW 30351 EVERGLADE
COVE BASE– JOHNSONITE 167 FUDGE
SV– ARMSTRONG 88730 OCEAN GREEN
DOOR FRAMES
DOOR SLABS
WINDOWS FRAMES
WINDOW BLINDS

REVISIONS:

1	
2	
3	
4	
5	
6	

NOT FOR PRELIMINARY CONSTRUCTION

SHEET TITLE: FLOOR PLAN

PROJECT: TWENTY-NINE PALMS MCAGCC
NAVAL MEDICAL OFFICE FACILITY
NE CORNER OF GRIFFIN RD & 7th STREET
TWENTY-NINE PALMS, CALIFORNIA 99278

ACT PROJECT MANAGER APPROVAL FOR CONSTRUCTION:

22425 NORTH 16TH STREET
PHOENIX, ARIZONA 85024
TEL: 623-582-2000
FAX: 623-298-2000

This document, the ideas and designs incorporated herein as an instrument of service is the property of Accelerated Construction Technologies, Inc. and shall not be reproduced in whole or part without written authorization of Accelerated Construction Technologies, Inc. Accelerated Construction Technologies, Inc. expressly reserves its common law copyright and other property rights, including the copyright thereto.

PROJECT:	813
DATE:	09-14-12
DRAWN:	JD/BT
CONTACT:	BG
SCALE:	AS NOTED
SHEET:	A2.1

PROGRESS: 0% ARCHITECTURAL - 0% STRUCTURAL - 0% E.M.P.

G:\13813 - Twentynine Palms\ACT\813 - A2.1 Floor Plan.dwg, 10/18/2012 4:02:11 PM